


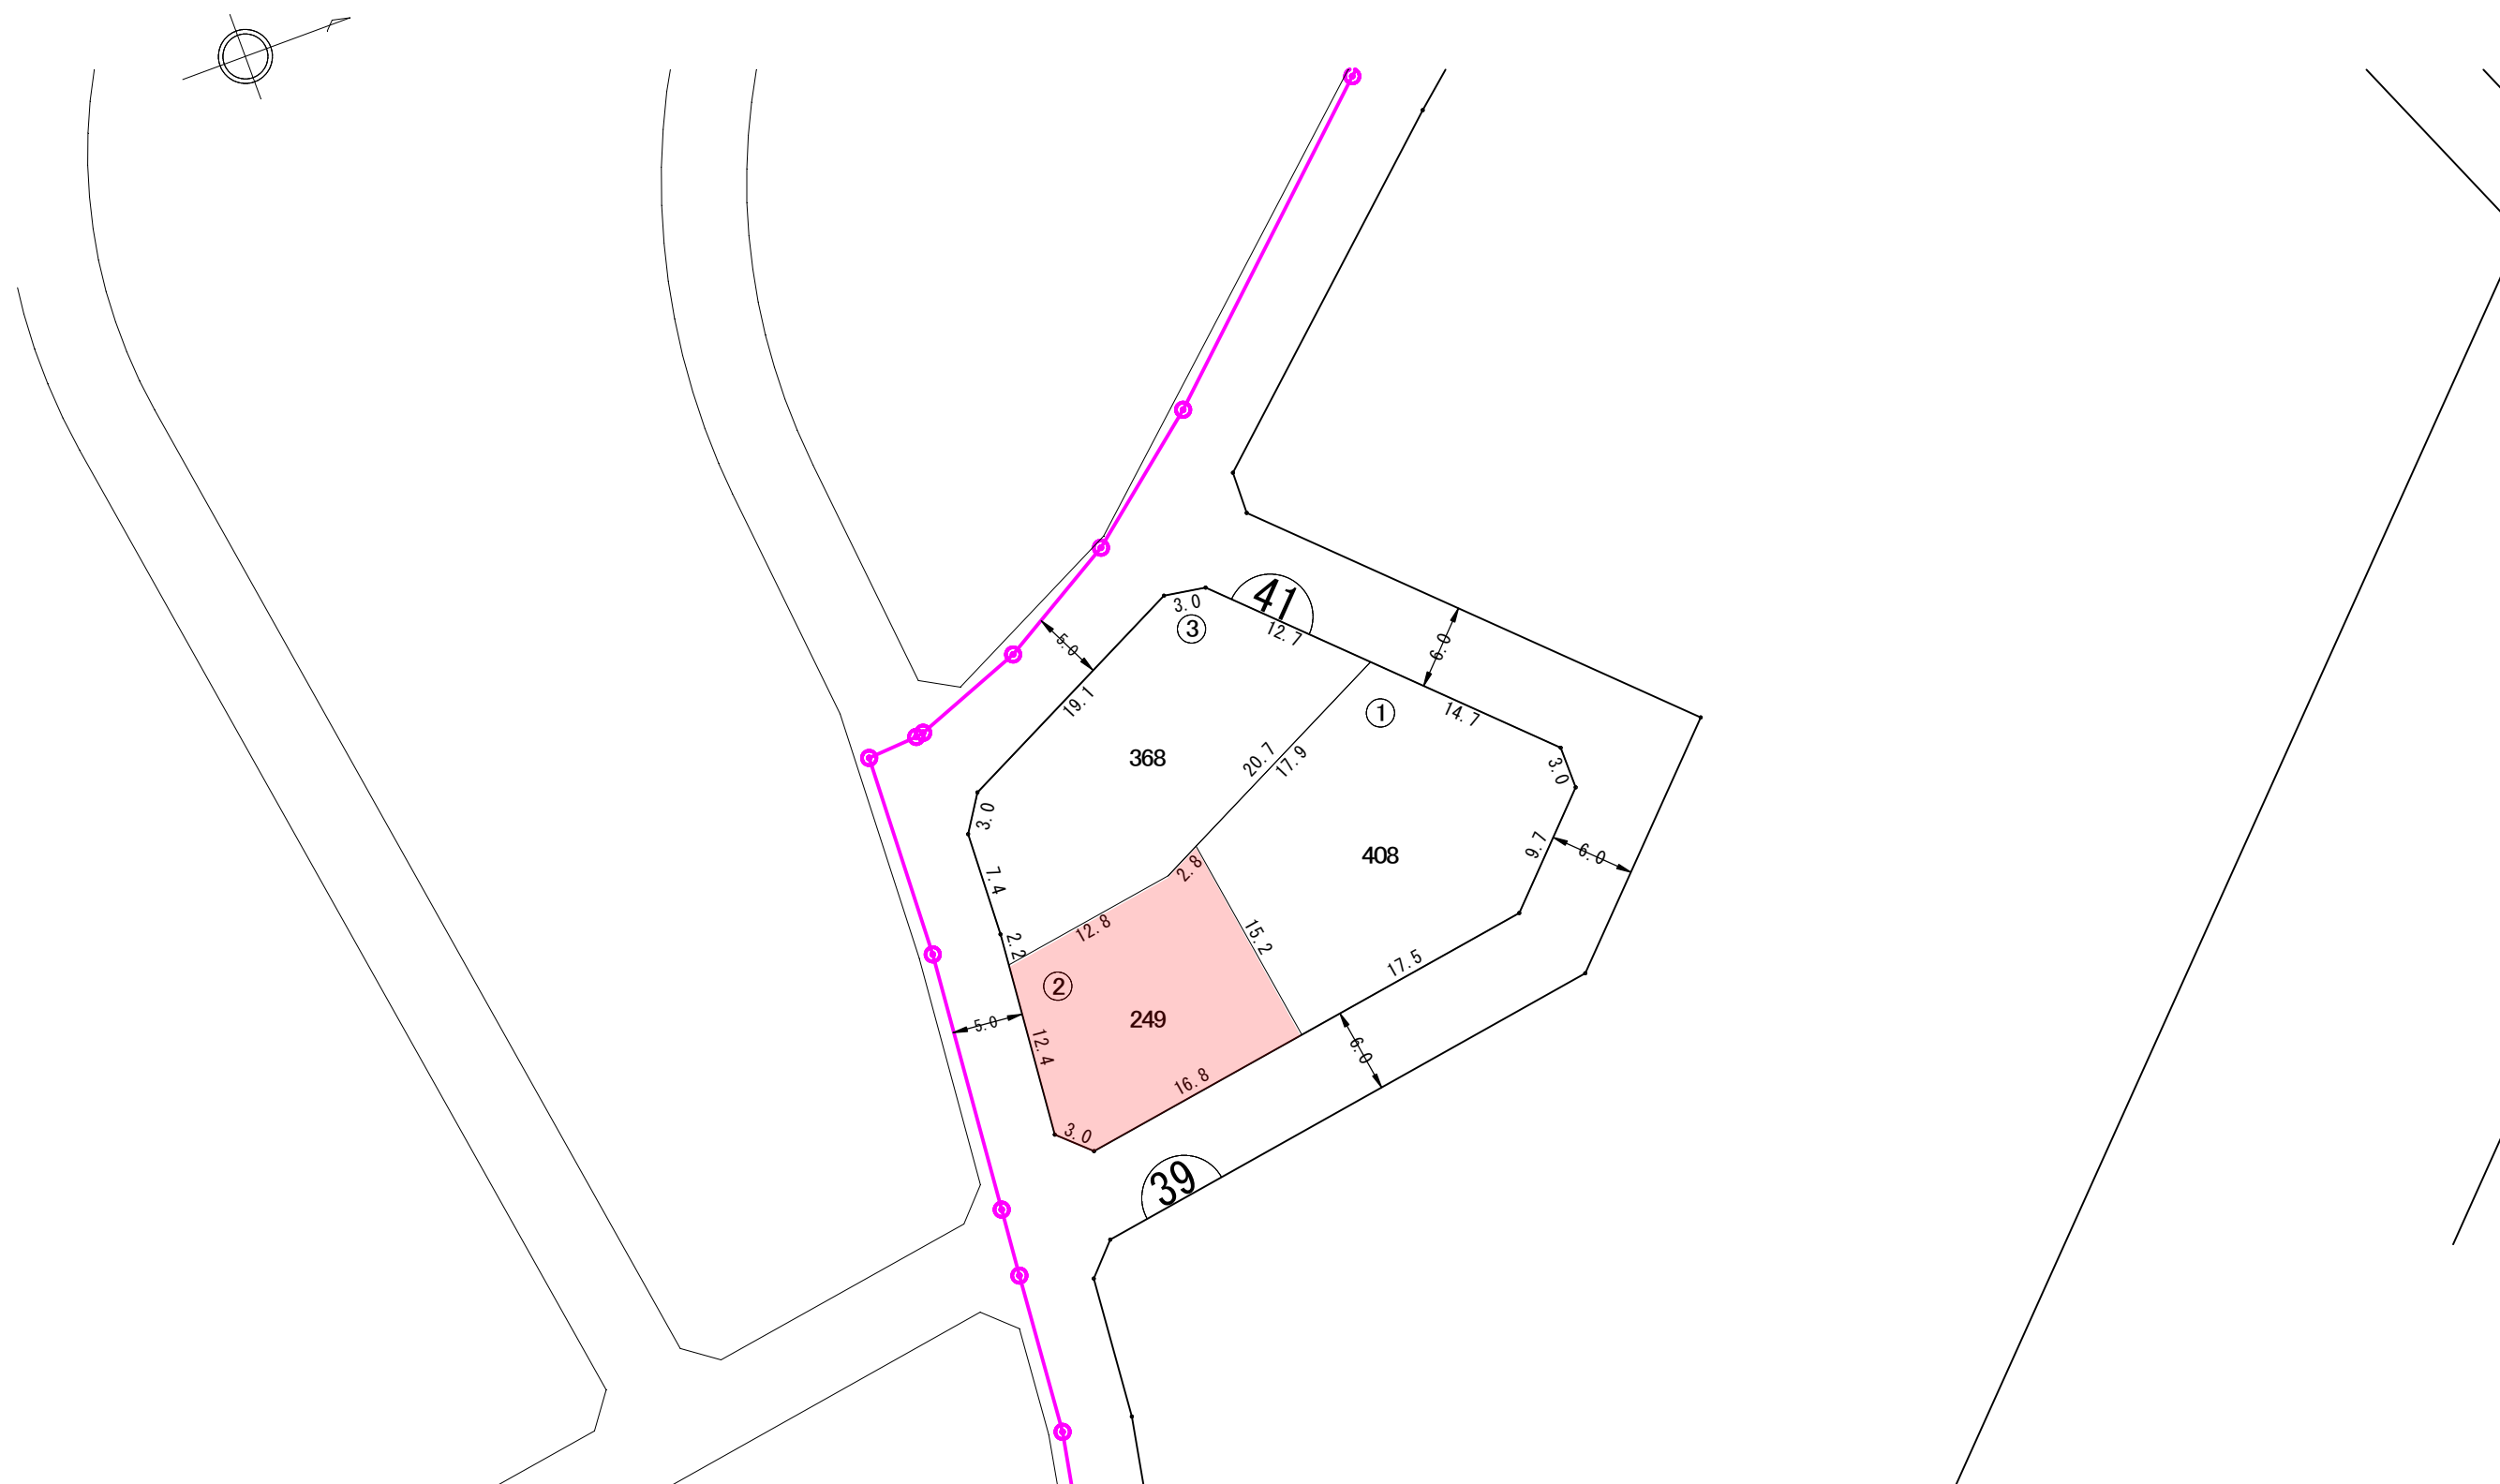

This technical site plan shows a building complex with a red-shaded area and a pink boundary line. The red-shaded area is a polygon with vertices labeled ①, ②, ③, and ④. The area is divided into three sections with areas of 368, 408, and 249. The pink boundary line is a closed loop with vertices labeled 1 through 10. The plan includes various dimensions and angles. A north arrow is located in the top left corner. The scale is 1:500.

縮尺 1 : 500